COPYRIGHT 2019 BY FANNING/HOWEY ASSOCIATES, INC.

ROOM LEGEND - SECOND FLOOR (ALTERNATE)

ROOM NO.	ROOM NAME	AREA (SF)
201	WRESTLING	2011 SF
S1	STAIR	158 SF
S2	STAIR	160 SF

ROOM LEGEND - SECOND FLOOR (BASE BID)

ROOM NO.	ROOM NAME	AREA (SF)
202	CLASSROOM	718 SF
203	CLASSROOM	809 SF
204	CORRIDOR	433 SF
S1	STAIR	158 SF
S2	STAIR	160 SF

ROOM LEGEND - FIRST FLOOR

ROOM NO.	ROOM NAME	AREA (SF)
101	WEIGHT ROOM	4071 SF
102	UPPER ARENA	16108 SF
103	WOMEN'S RESTROOM	86 SF
104	MEN'S RESTROOM	86 SF
105	VESTIBULE	81 SF
106	STORAGE	1782 SF
107	PASSAGE	64 SF
202	CLASSROOM	718 SF
203	CLASSROOM	809 SF
204	CORRIDOR	433 SF
S1	STAIR	158 SF
S2	STAIR	160 SF

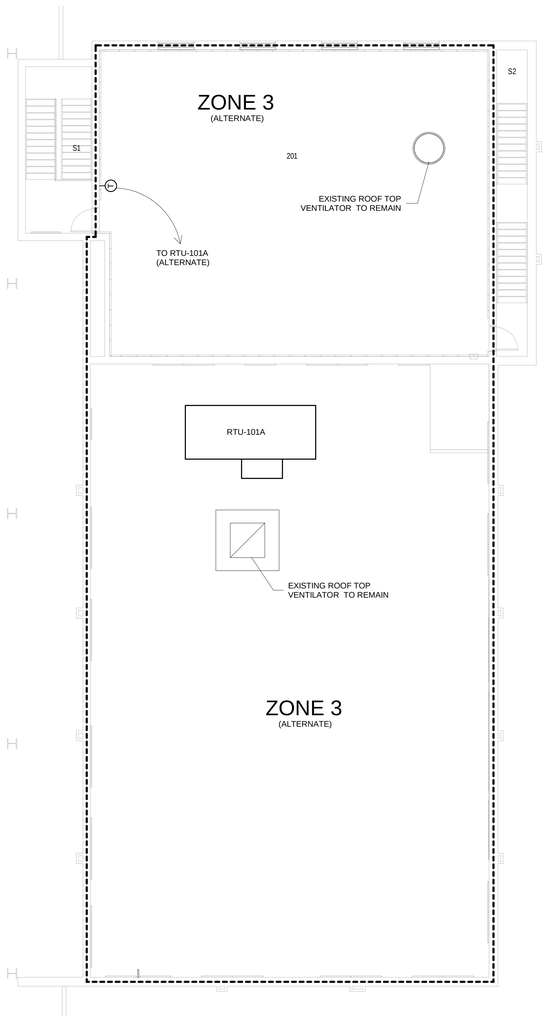

SECOND FLOOR ALTERNATE TEMPERATURE CONTROL PLAN (ALTERNATE #2)

SCALE: 1/8" = 1'-0"

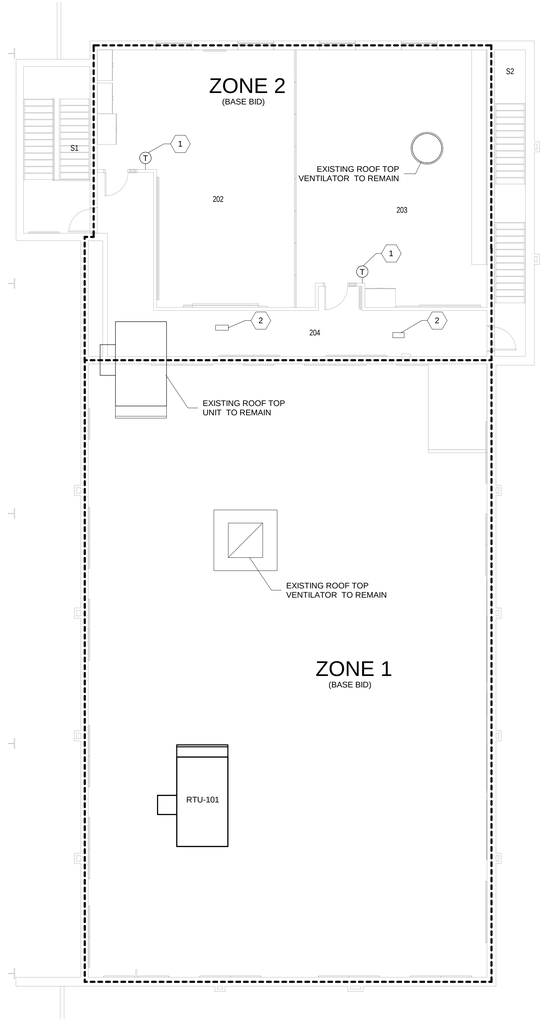

SECOND FLOOR TEMPERATURE CONTROL PLAN (BASE BID)

SCALE: 1/8" = 1'-0"

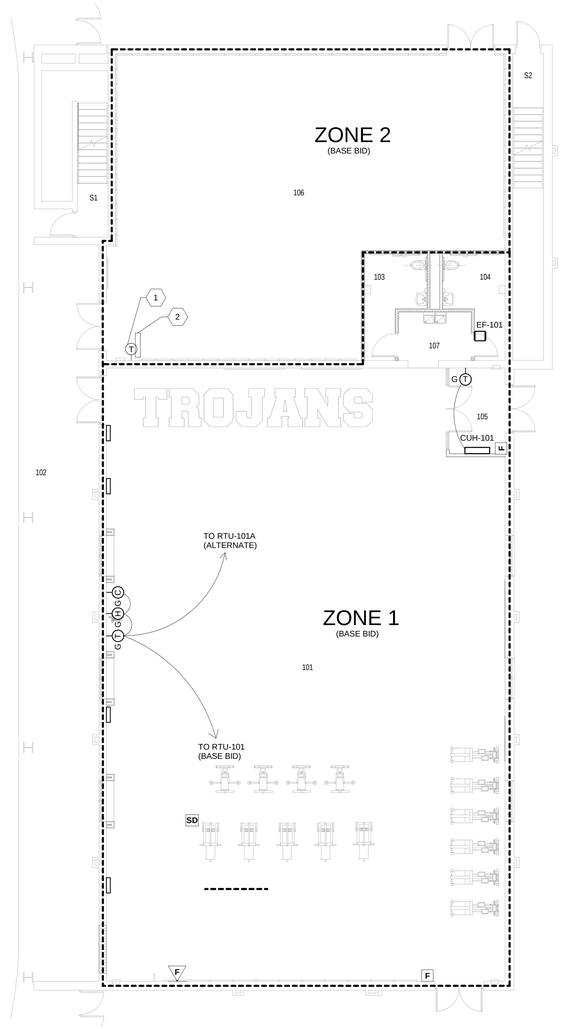

FIRST FLOOR TEMPERATURE CONTROL PLAN (BASE BID)

SCALE: 1/8" = 1'-0"

TEMPERATURE CONTROL ZONES

ZONE 1 = WEIGHT ROOM (BASE BID)
ZONE 2 = TWO STORY (BASE BID)
ZONE 3 = WEIGHT ROOM AND TWO STORY (ALTERNATE)

THERMOSTAT / SENSOR LEGEND

- (T) ELECTRONIC ROOM SENSOR
- (T)G GUARD MOUNTED OVER THERMOSTAT OR SENSOR
- (T)R REVERSE ACTING THERMOSTAT
- (H) HUMIDITY SENSOR
- (C) CARBON DIOXIDE SENSOR
- (P) BUILDING STATIC PRESSURE SENSOR

TEMPERATURE CONTROL PLAN NOTES

1. EIXSTING THERMOSTAT TO REMAIN UNDER BASE BID.
2. EXISTING DUCT MOUNTED HEATING WATER REHEAT COIL TO REMAIN UNDER BASE BID.

TEMPERATURE CONTROL PLAN GENERAL NOTES

A. REFER TO SPECIFICATION SECTION 230993 FOR SEQUENCE OF OPERATIONS.
B. ALL THERMOSTATS / SENSORS TO BE MOUNTED WITH BOTTOM AT 44" AFF UNLESS OTHERWISE NOTED. COORDINATE LOCATIONS WITH ALL TRADES.
C. ELECTRONIC ROOM SENSOR PROVIDED BY THE CONTRACTOR TO MONITOR SPACE TEMPERATURE.

1

VERIFICATION NOTE

CONTRACTOR SHALL VERIFY ALL DIMENSIONS AND CLEARANCES AND ALL EXISTING FIELD CONDITIONS BEFORE STARTING CONSTRUCTION. COMMENCEMENT OF WORK CONSTITUTES ACCEPTANCE OF CONDITIONS.

SHOULD DIFFERENT CONDITIONS BE ENCOUNTERED, CONTACT THE ARCHITECT BEFORE PROCEEDING WITH WORK.

NEW CASTLE HIGH SCHOOL WEIGHT ROOM RENOVATION

801 PARKVIEW DR.
NEW CASTLE, IN 47362

NEW CASTLE COMMUNITY SCHOOL CORPORATION

ARCHITECT

FANNING HOWEY

317.848.0966 WWW.FHAI.COM

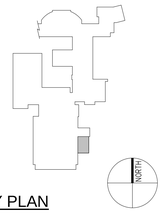

KEY PLAN

CONSTRUCTION DOCUMENTS

PROJECT MANAGER: LB

DRAWN BY: ECG

PROJECT NUMBER: 219032.00

PROJECT ISSUE DATE: 06.28.19

REV. NO.	DESCRIPTION	DATE
1	ADDENDUM NO. 2	08.22.19

FIRST AND SECOND FLOOR AND ALTERNATE SECOND FLOOR TEMPERATURE CONTROL PLAN

M6.01

\\data1\citrixprofiles$\engaggenbiller\My Documents\2018_Mech_219032.00_engaggenbiller.rvt
8/21/2019 11:20:30 AM